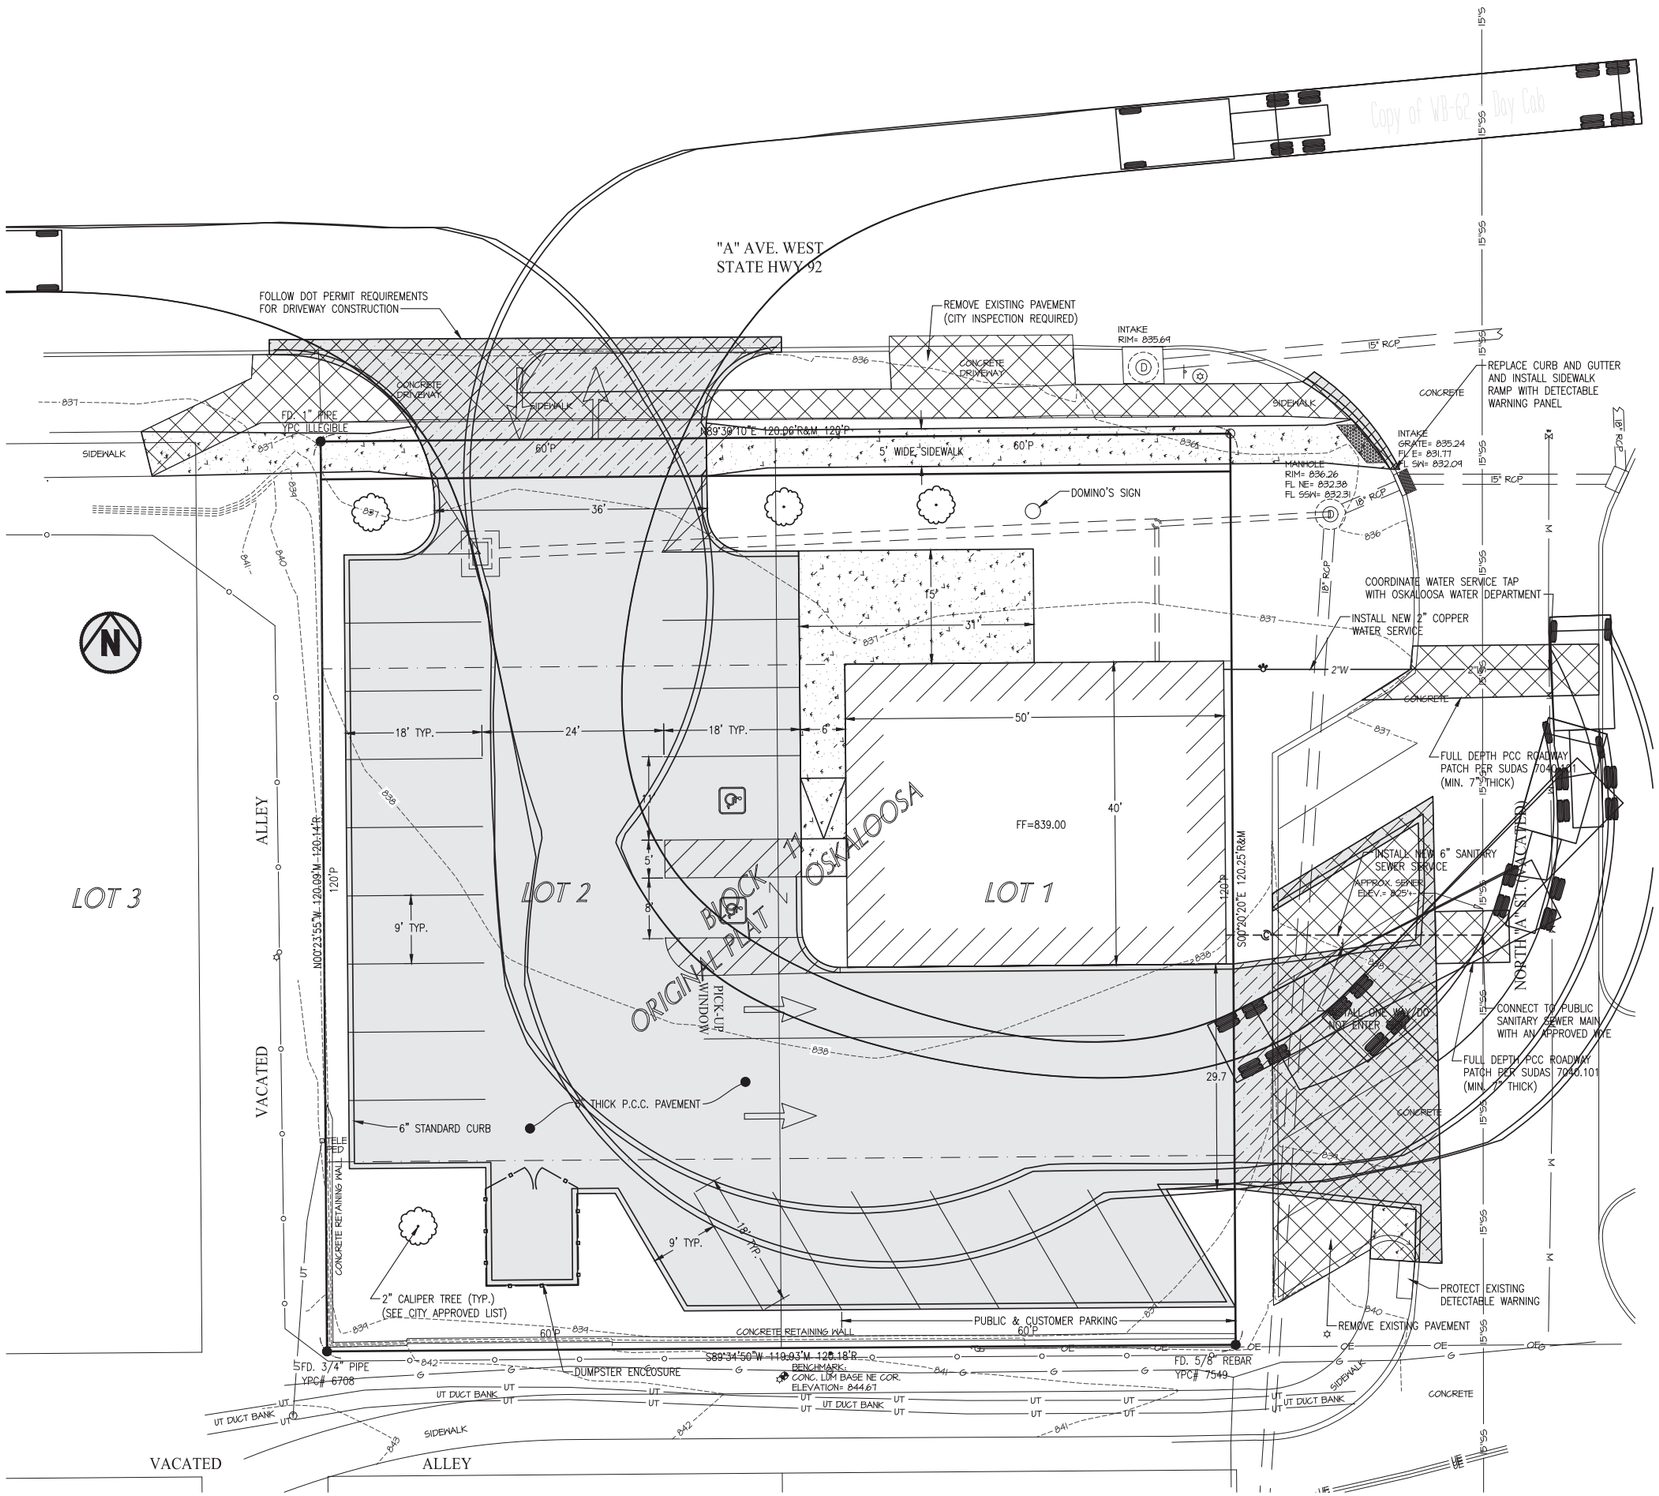

Materials and construction shall be in accordance with the SUDAS Standard Specifications, 2022 Edition, plus current Supplemental Specifications and Special Provisions.

NOTE:
UNDERGROUND UTILITIES SHOWN BASED ON PHYSICAL EVIDENCE, IOWA ONE-CALL DESIGN INFORMATION REQUEST, AND INFORMATION PROVIDED BY UTILITY COMPANIES. THERE MAY BE ADDITIONAL UNDERGROUND UTILITIES THAT ARE NOT SHOWN ON THIS DRAWING.

HORIZONTAL DATUM	IOWA RCS ZONE 9 – NEWTON
VERTICAL DATUM	NAVD 1988

GARDEN & ASSOCIATES, LTD.
ENGINEERS & SURVEYORS
1701 3rd Avenue East, Suite 1
P.O. Box 451
Oskaloosa, Iowa 52577
641.672.2526 Phone
641.672.2091 Fax
800.491.2524 Iowa Toll Free
806 Wyoming Ave.
Creston, Iowa 50801
641.782.4005 Phone
641.782.4118 Fax
email@gardenassociates.net

DOMINO'S
208 A AVE. WEST
OSKALOOSA, IOWA

© COPYRIGHT 2022 GARDEN & ASSOCIATES, LTD.

SHEET TITLE
TRUCK TURNING MOVEMENTS

SCALE: 0 5 10

DRAWN BY: EVR

APPROVED: --

REVISIONS:

DATE: JULY 16, 2022

PROJECT NO.: 9022218

SHEET NO.: 1 OF 1

G:\Projects\9022218 - Osaloosa Bjerke - Dominos Site Plan - Oskaloosa\Drawing\Civil 3D Plan Drawings\9022218 Site Plan.dwg